


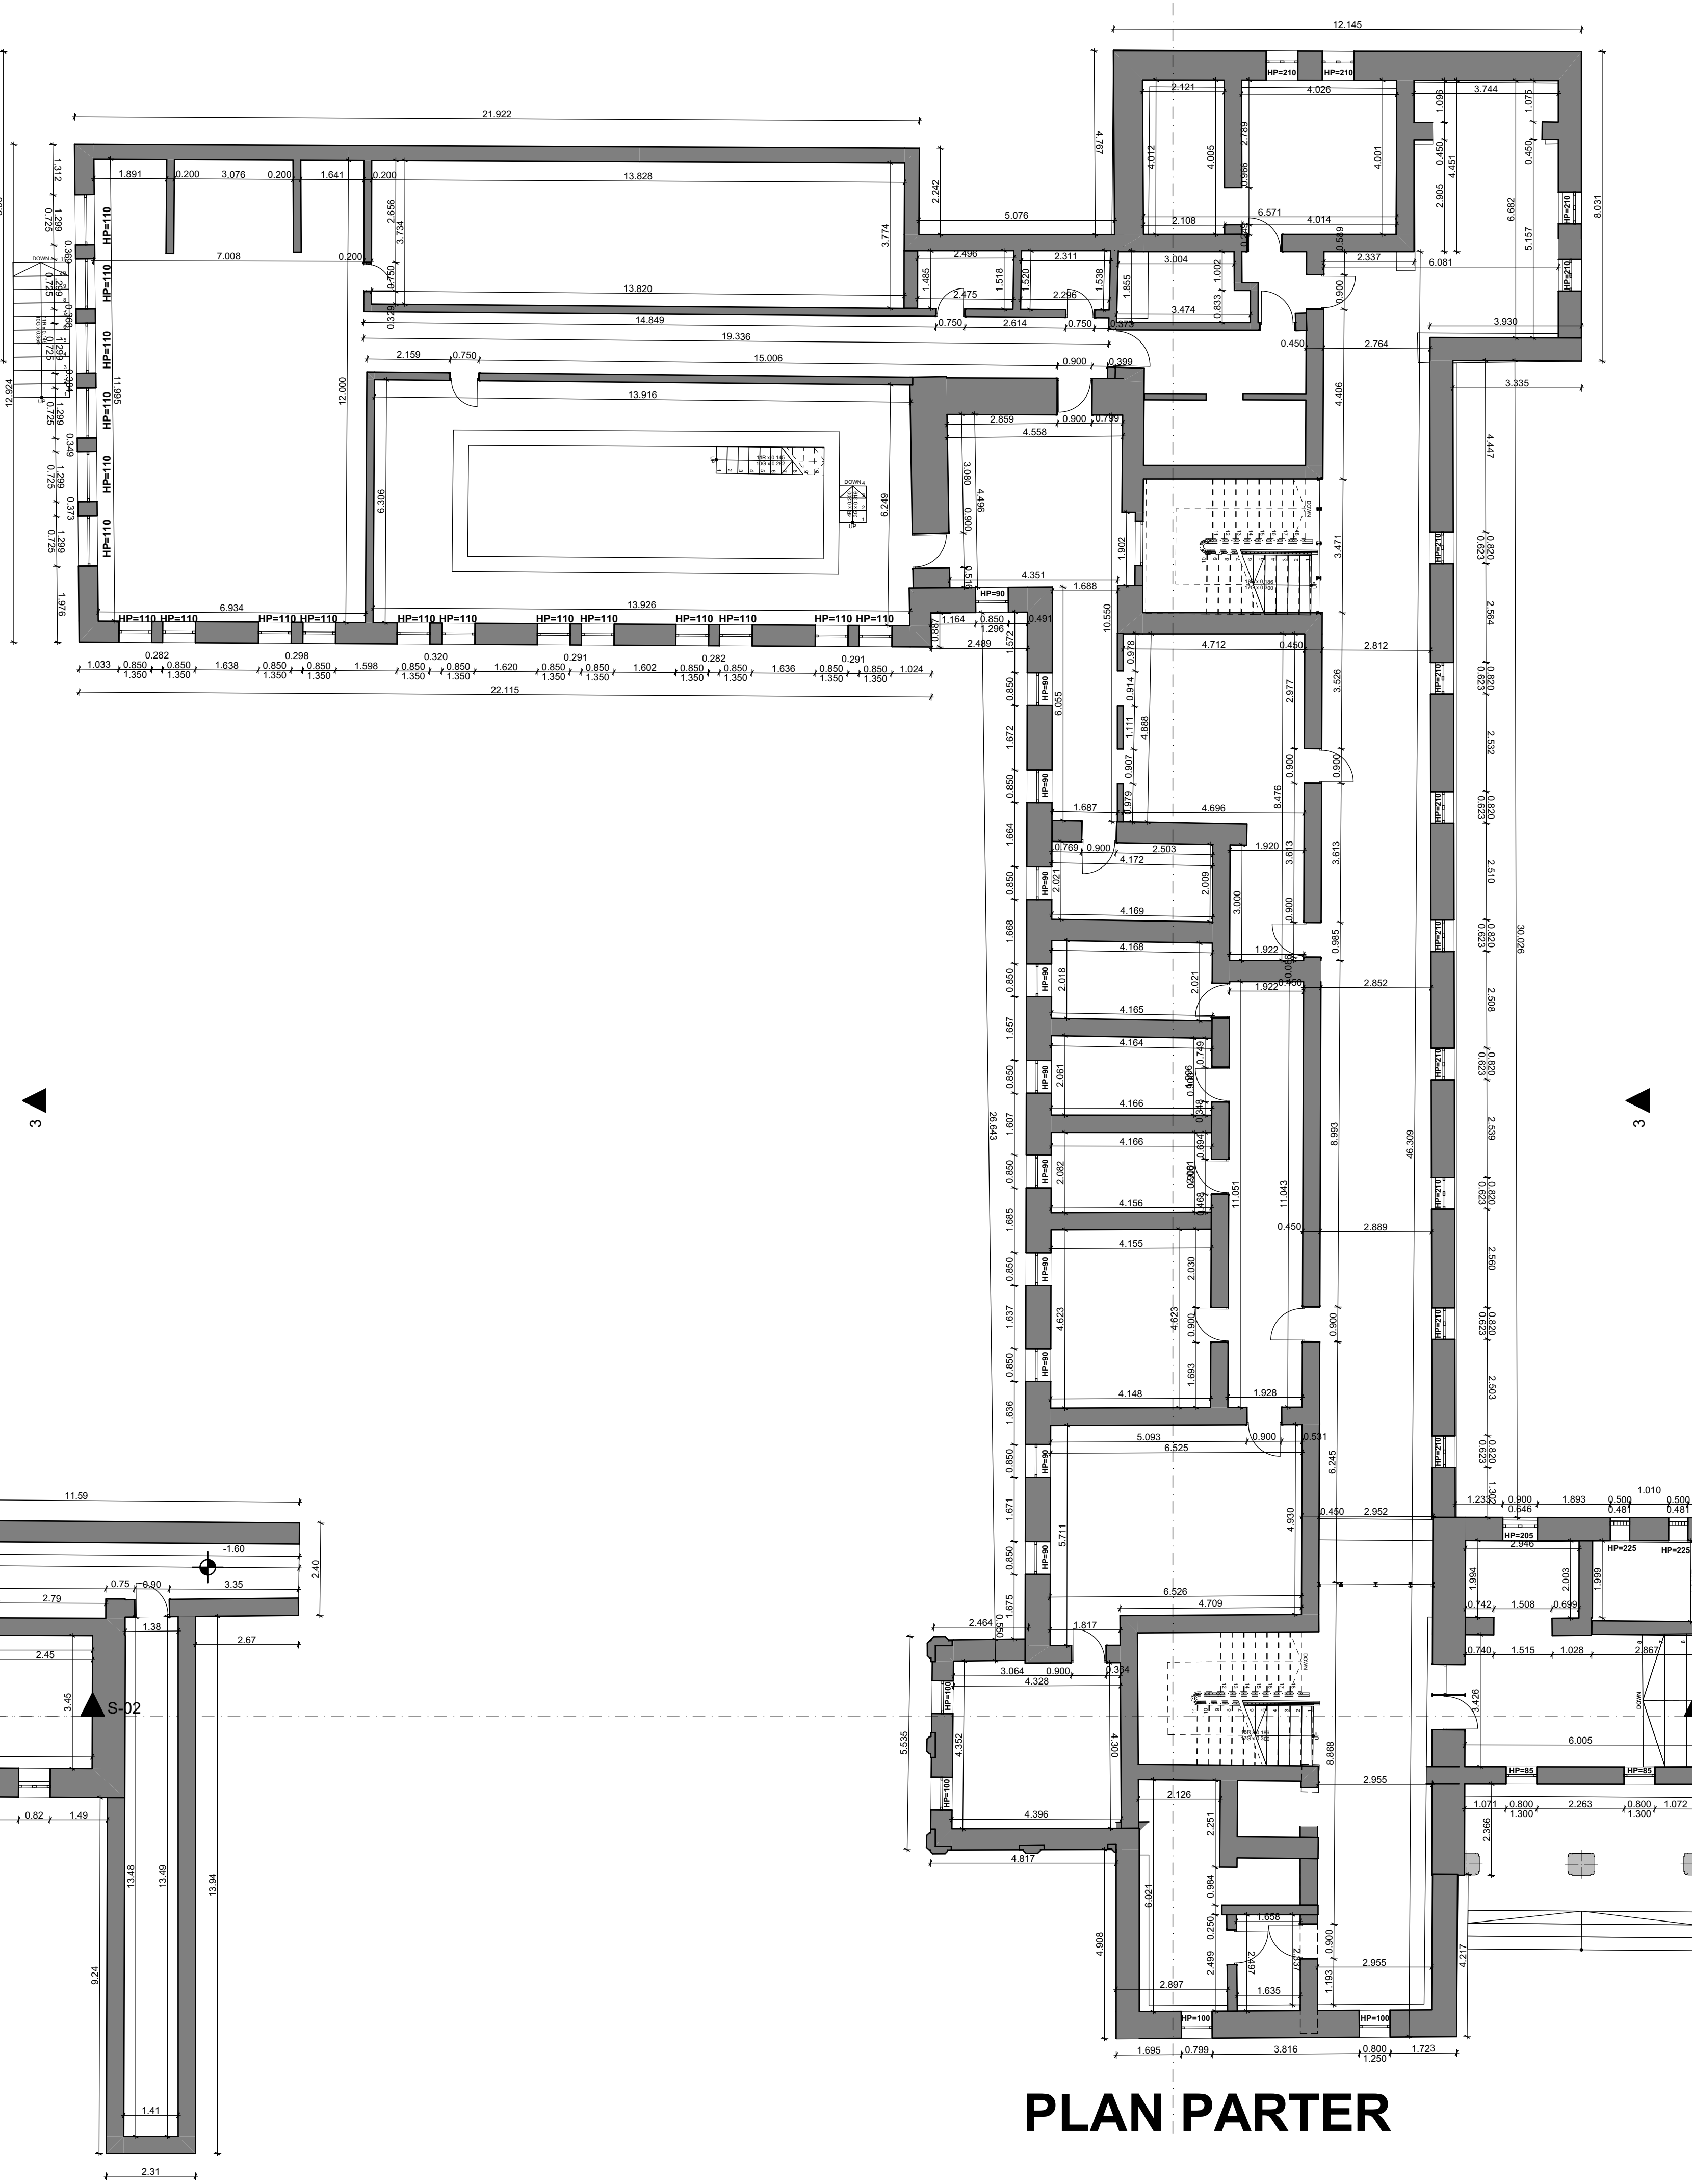


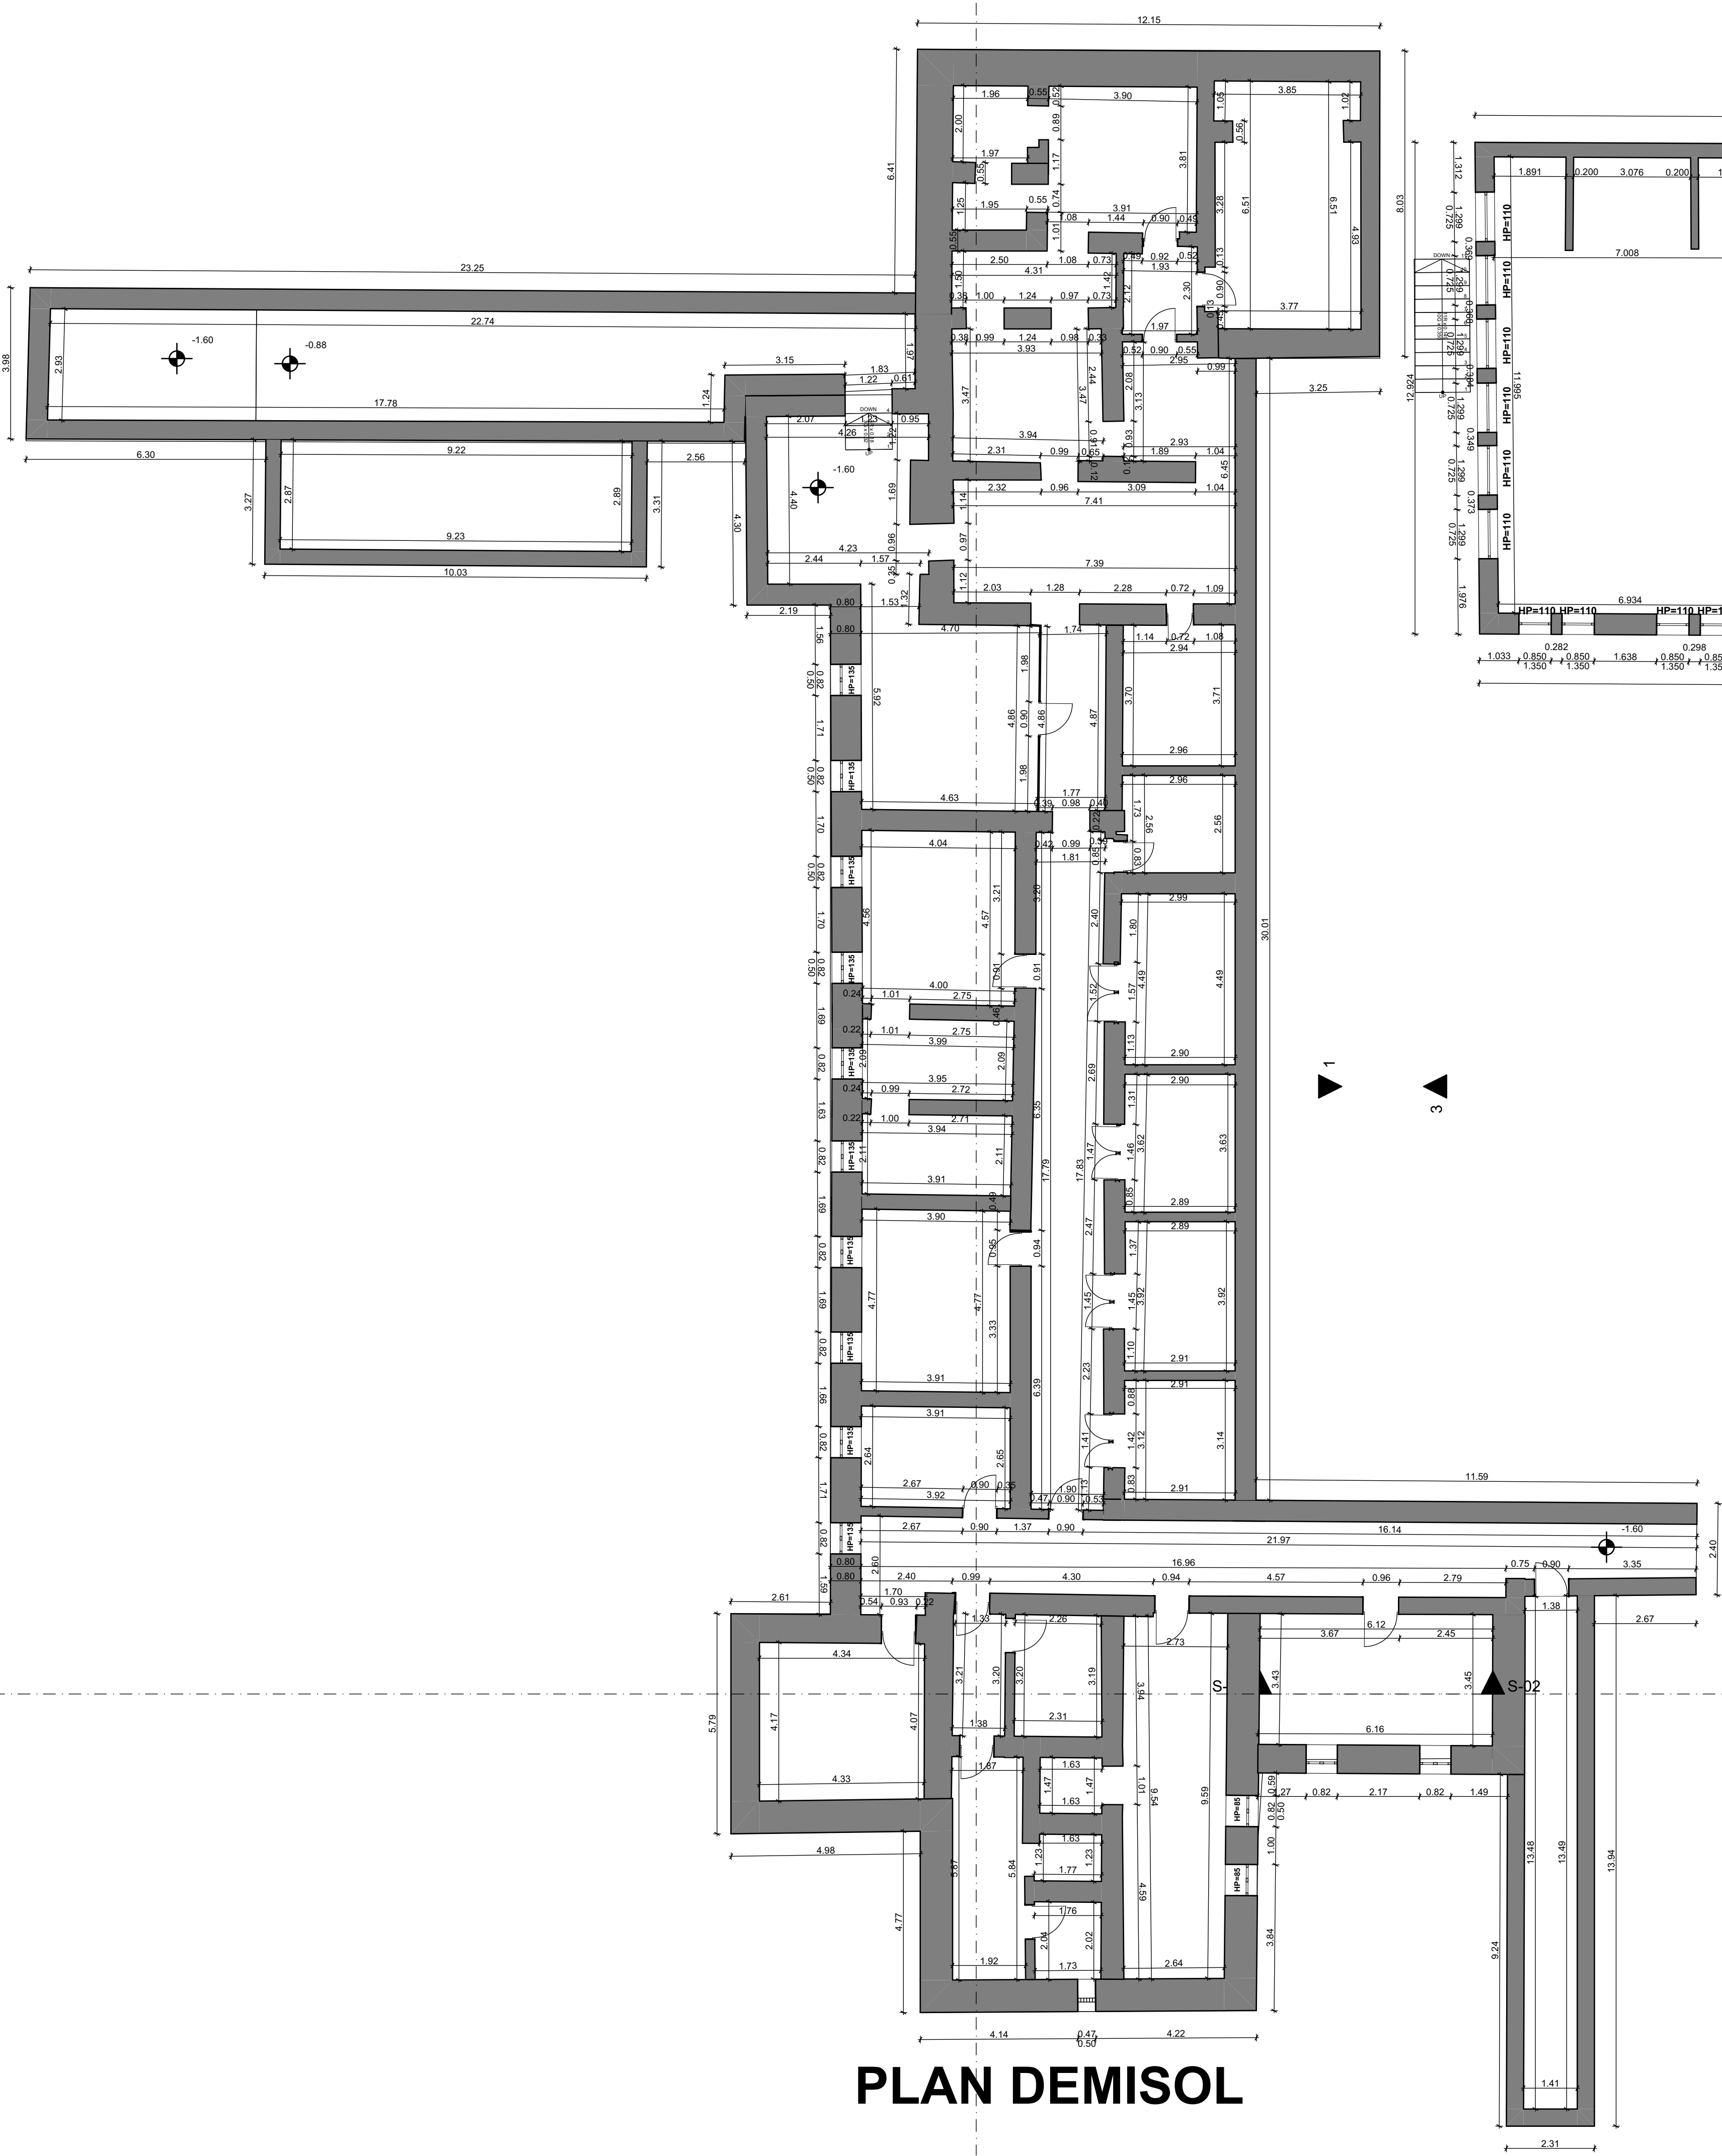

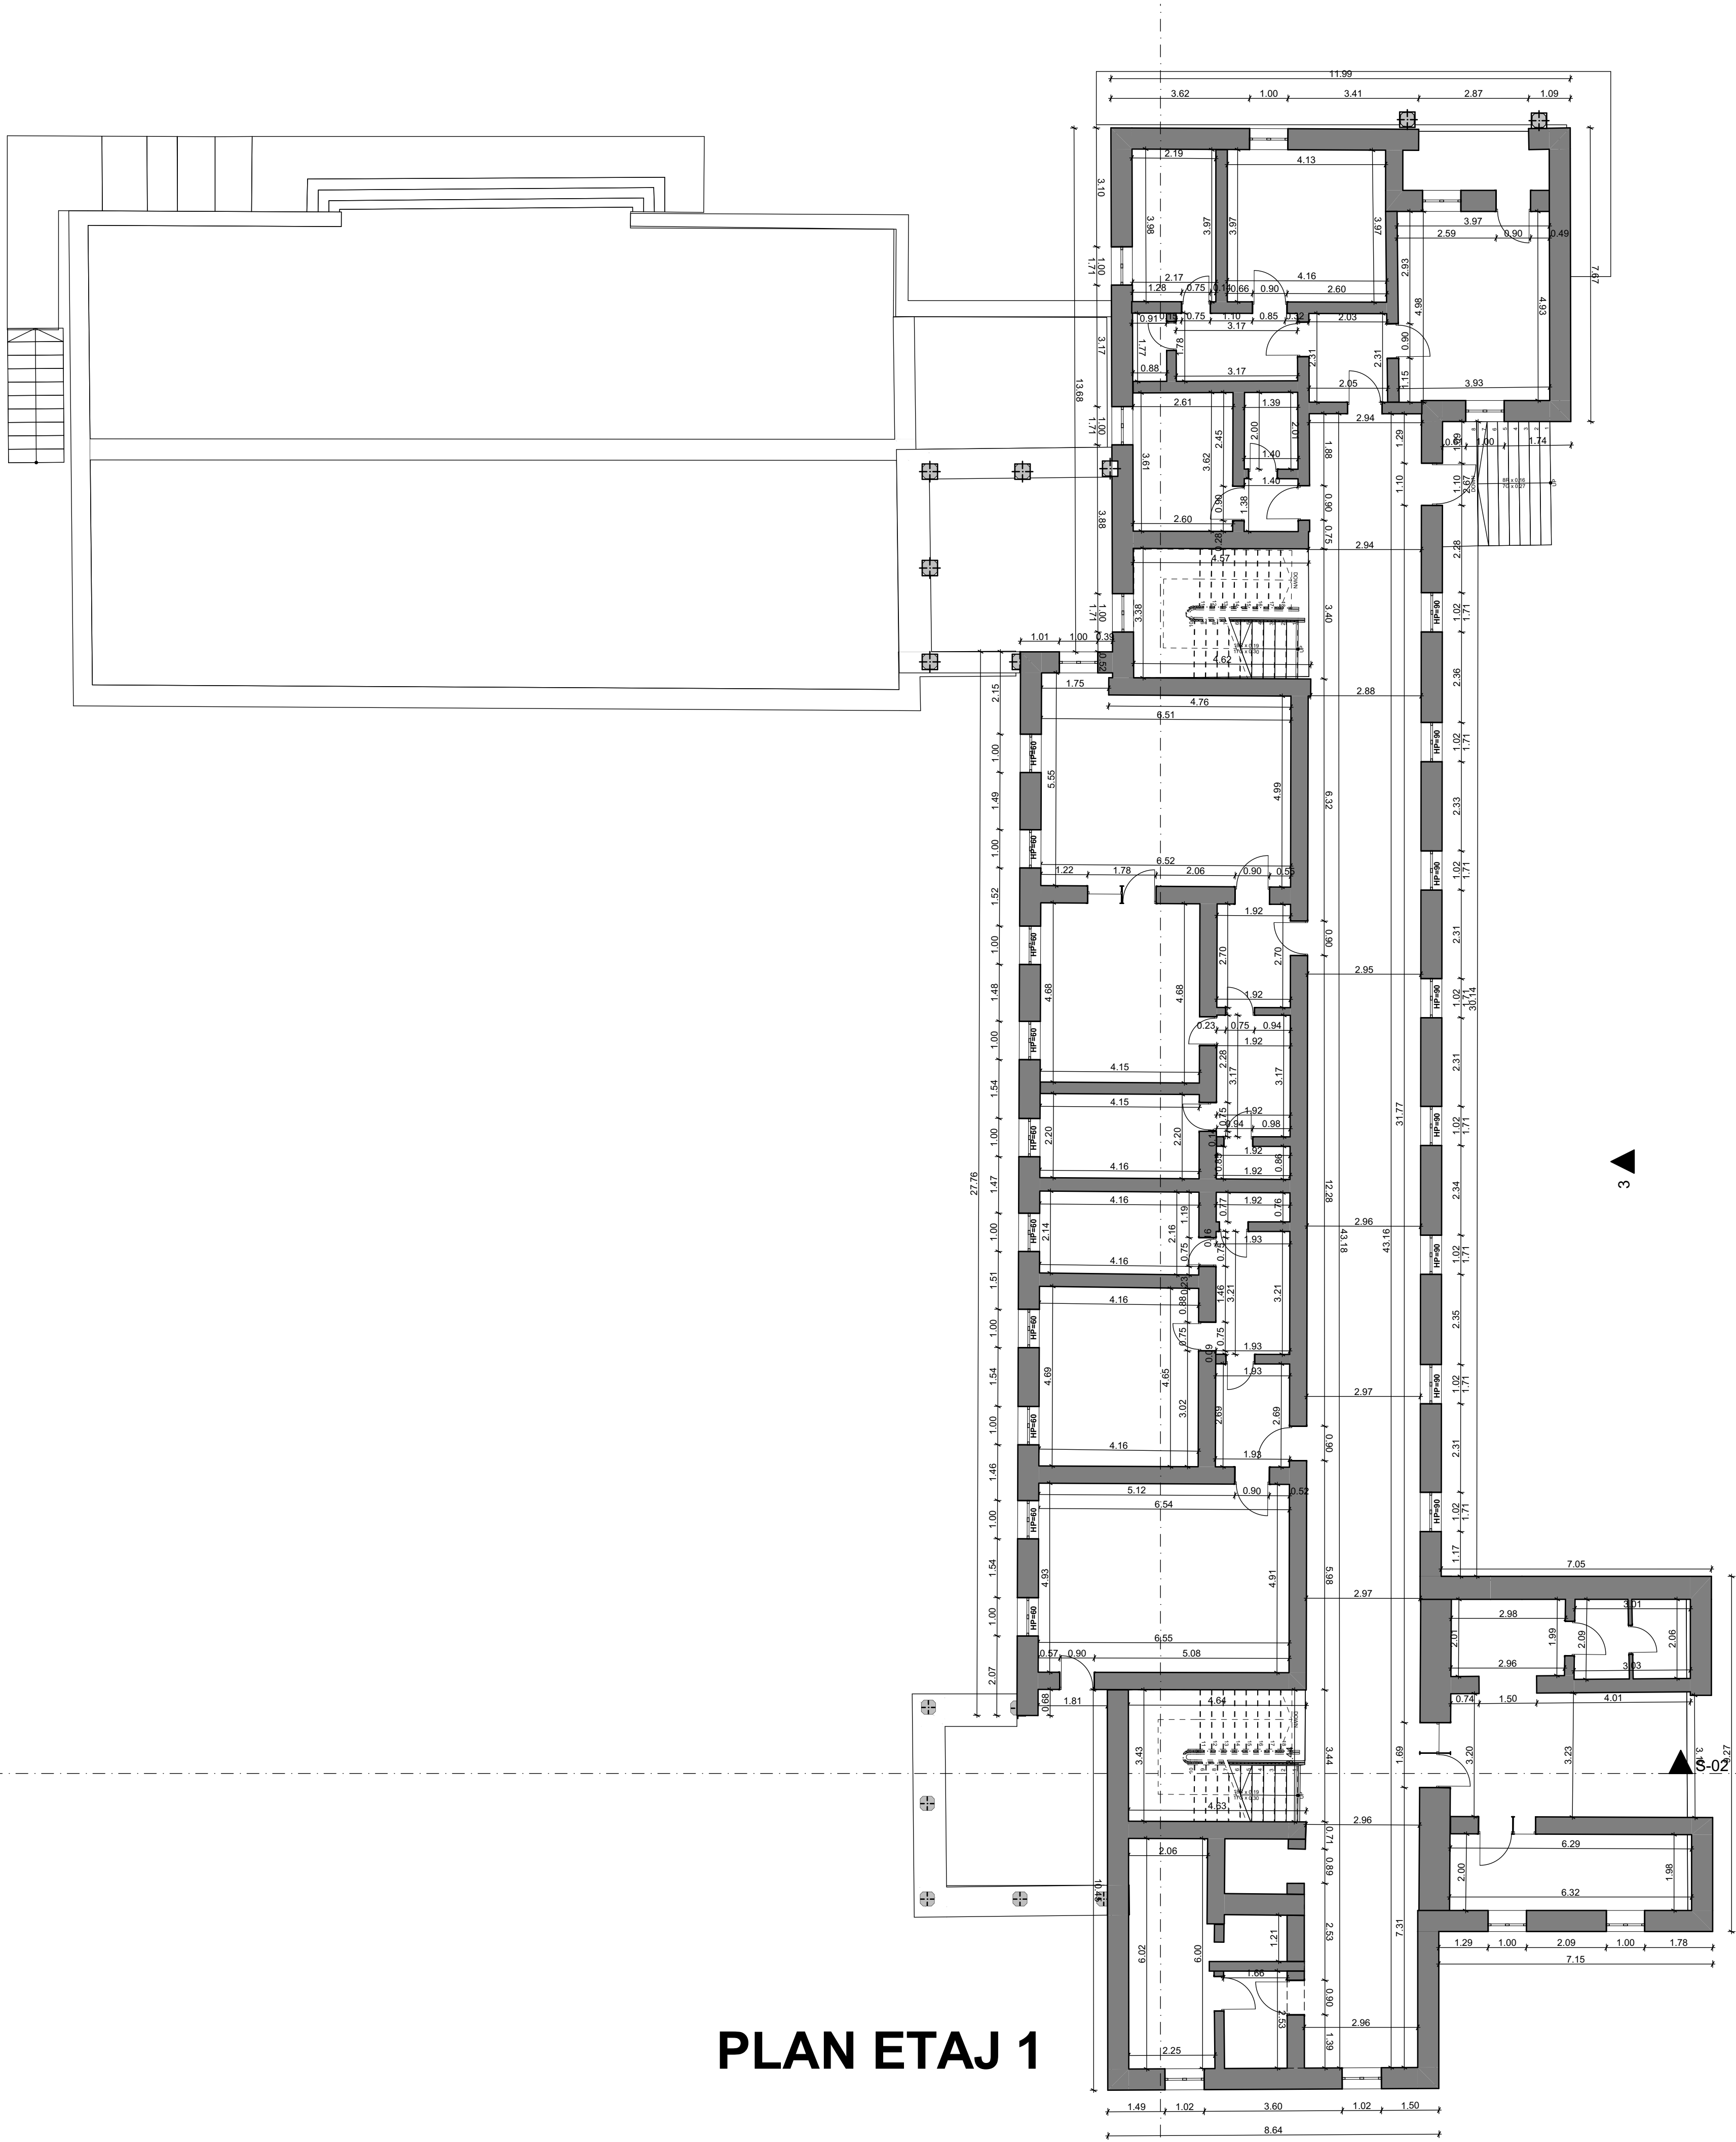


PLAN ETAJ 1

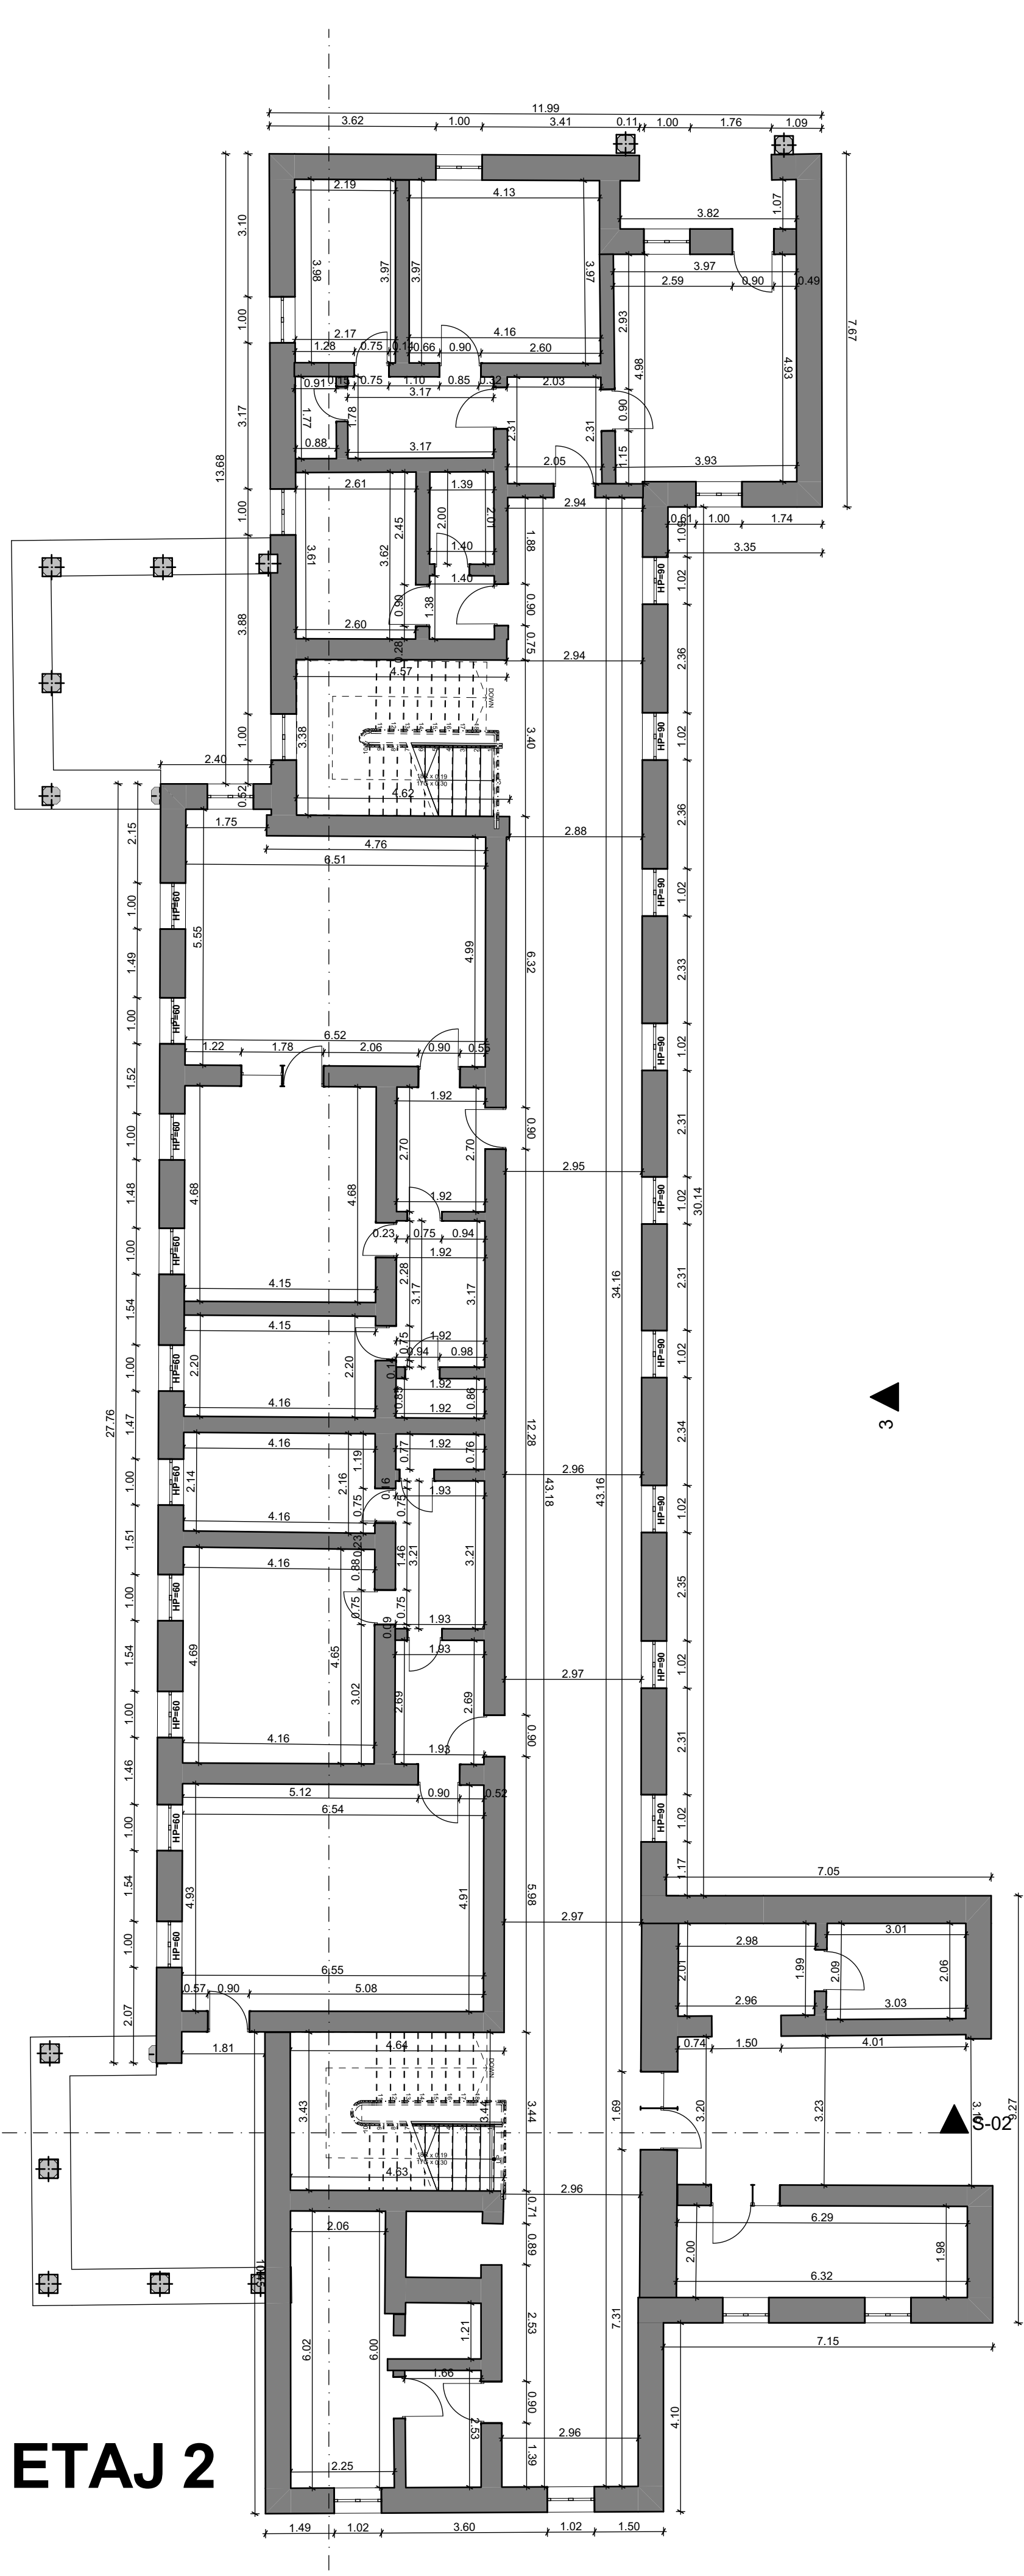




PLAN ETAJ 2


PLAN ETAJ 3

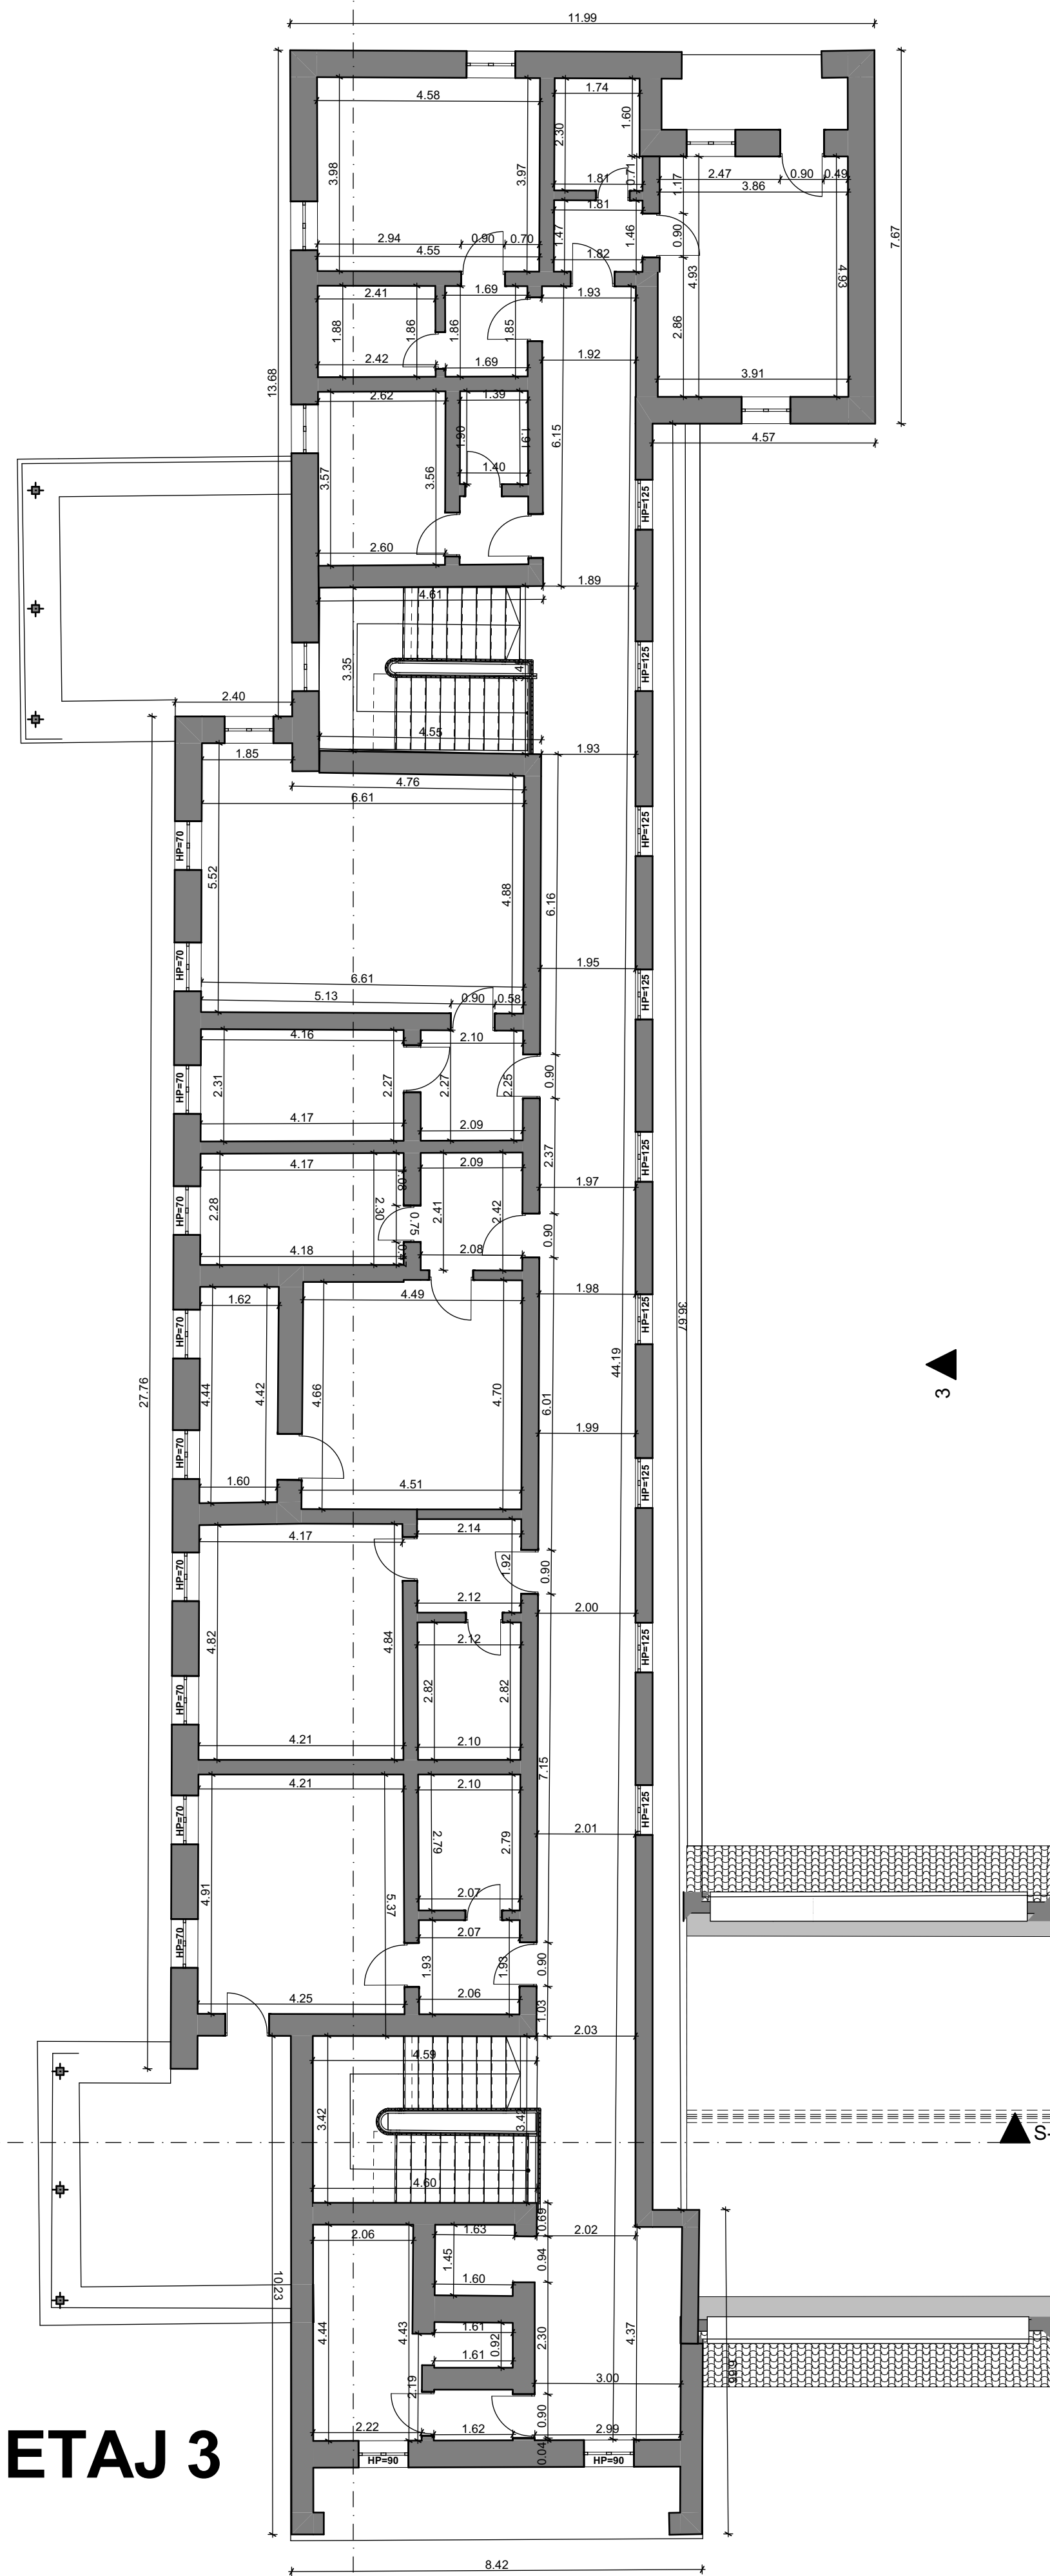


PLAN INVELITOARE

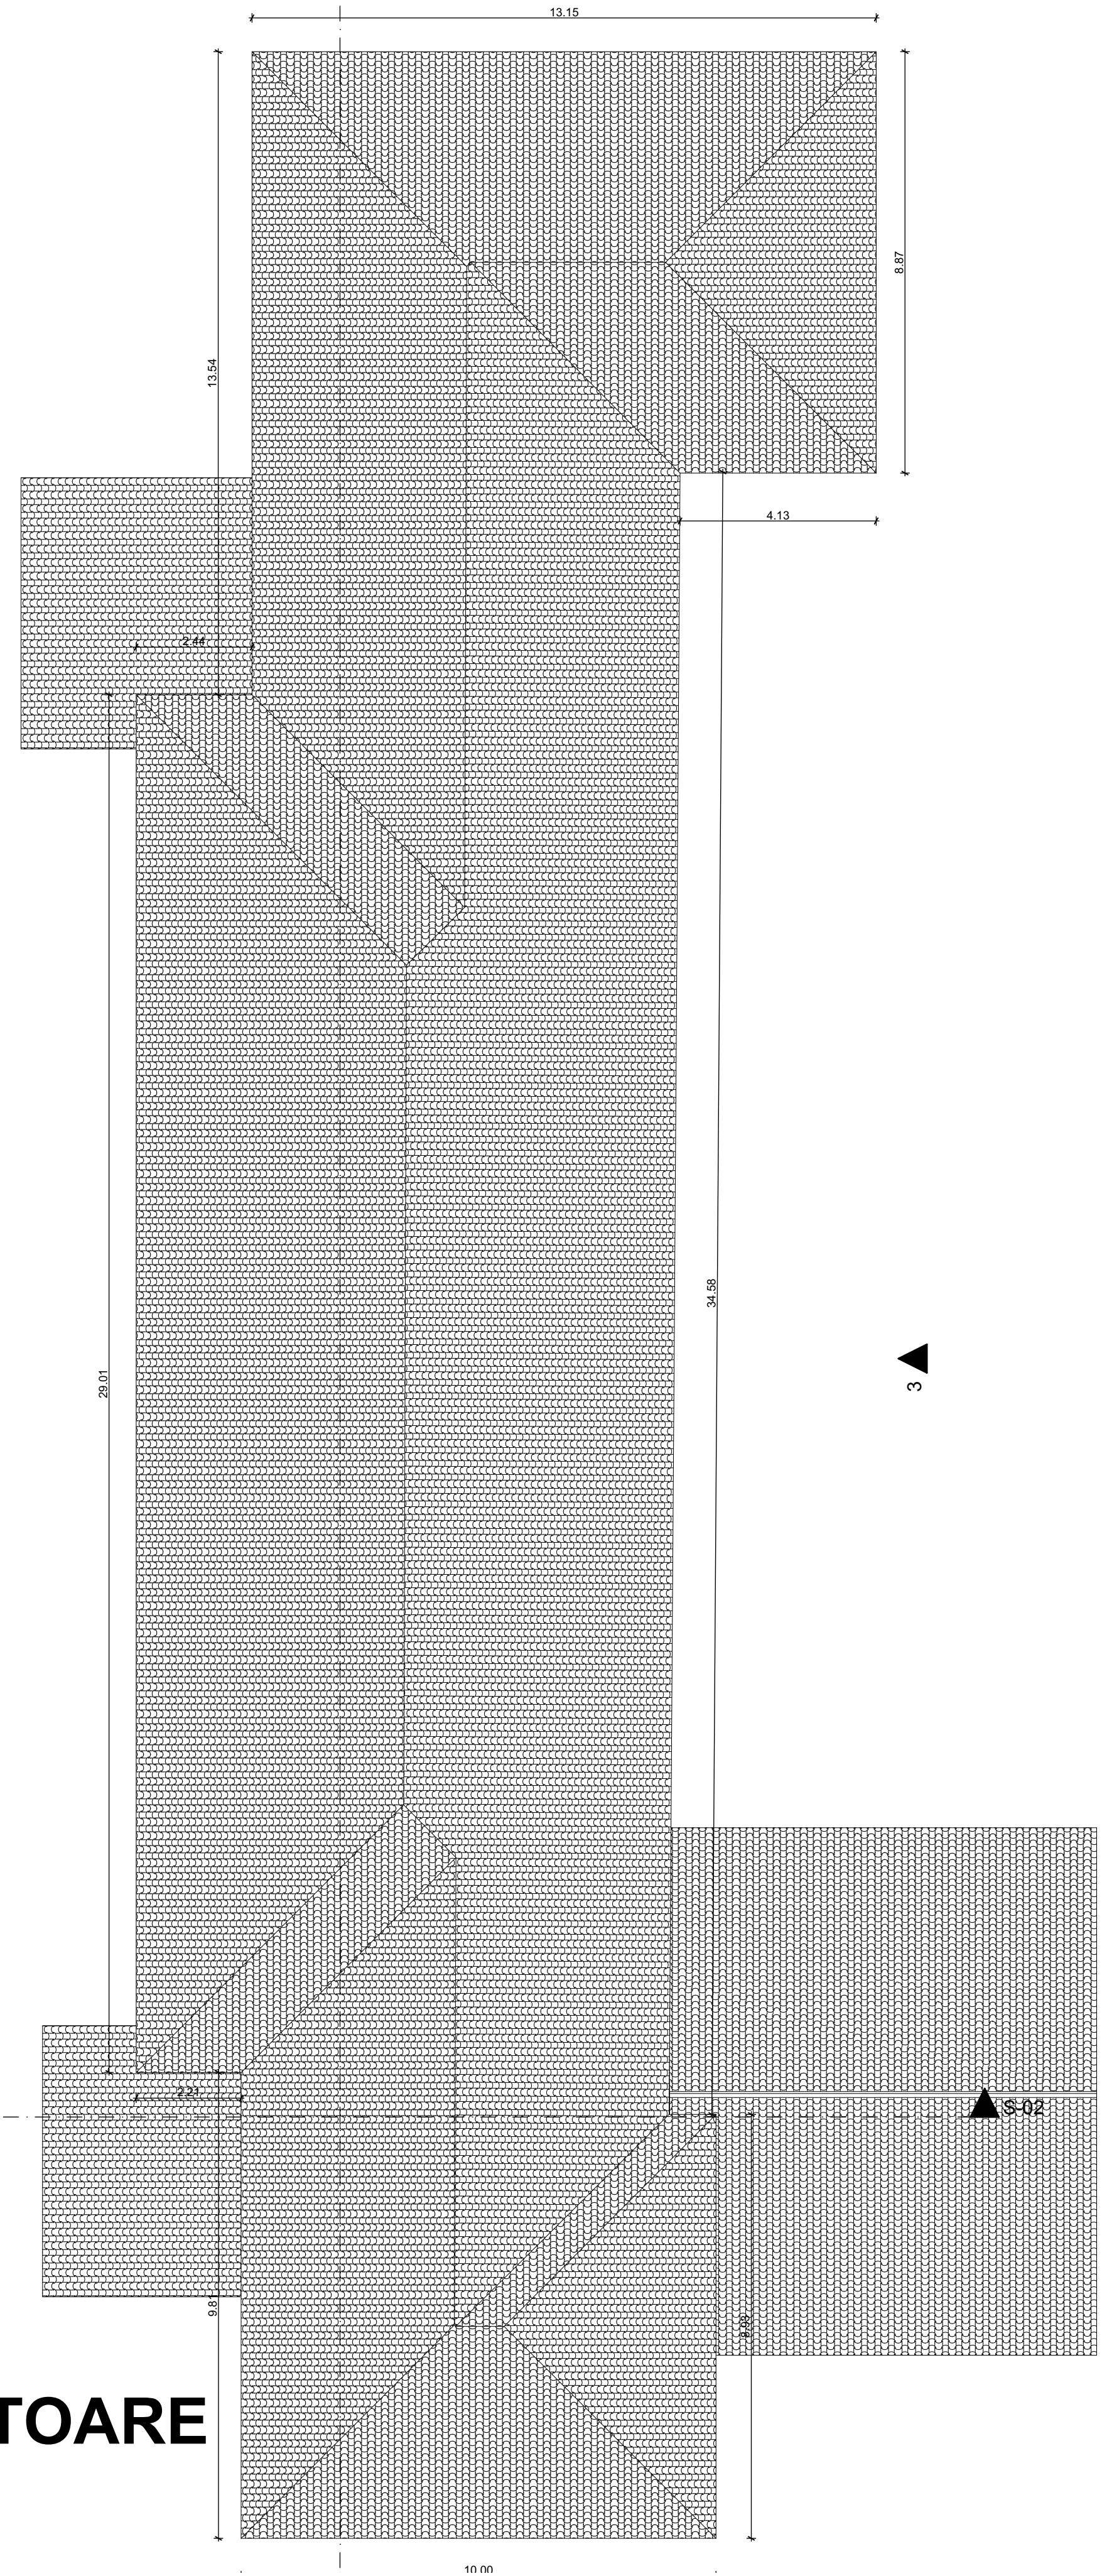

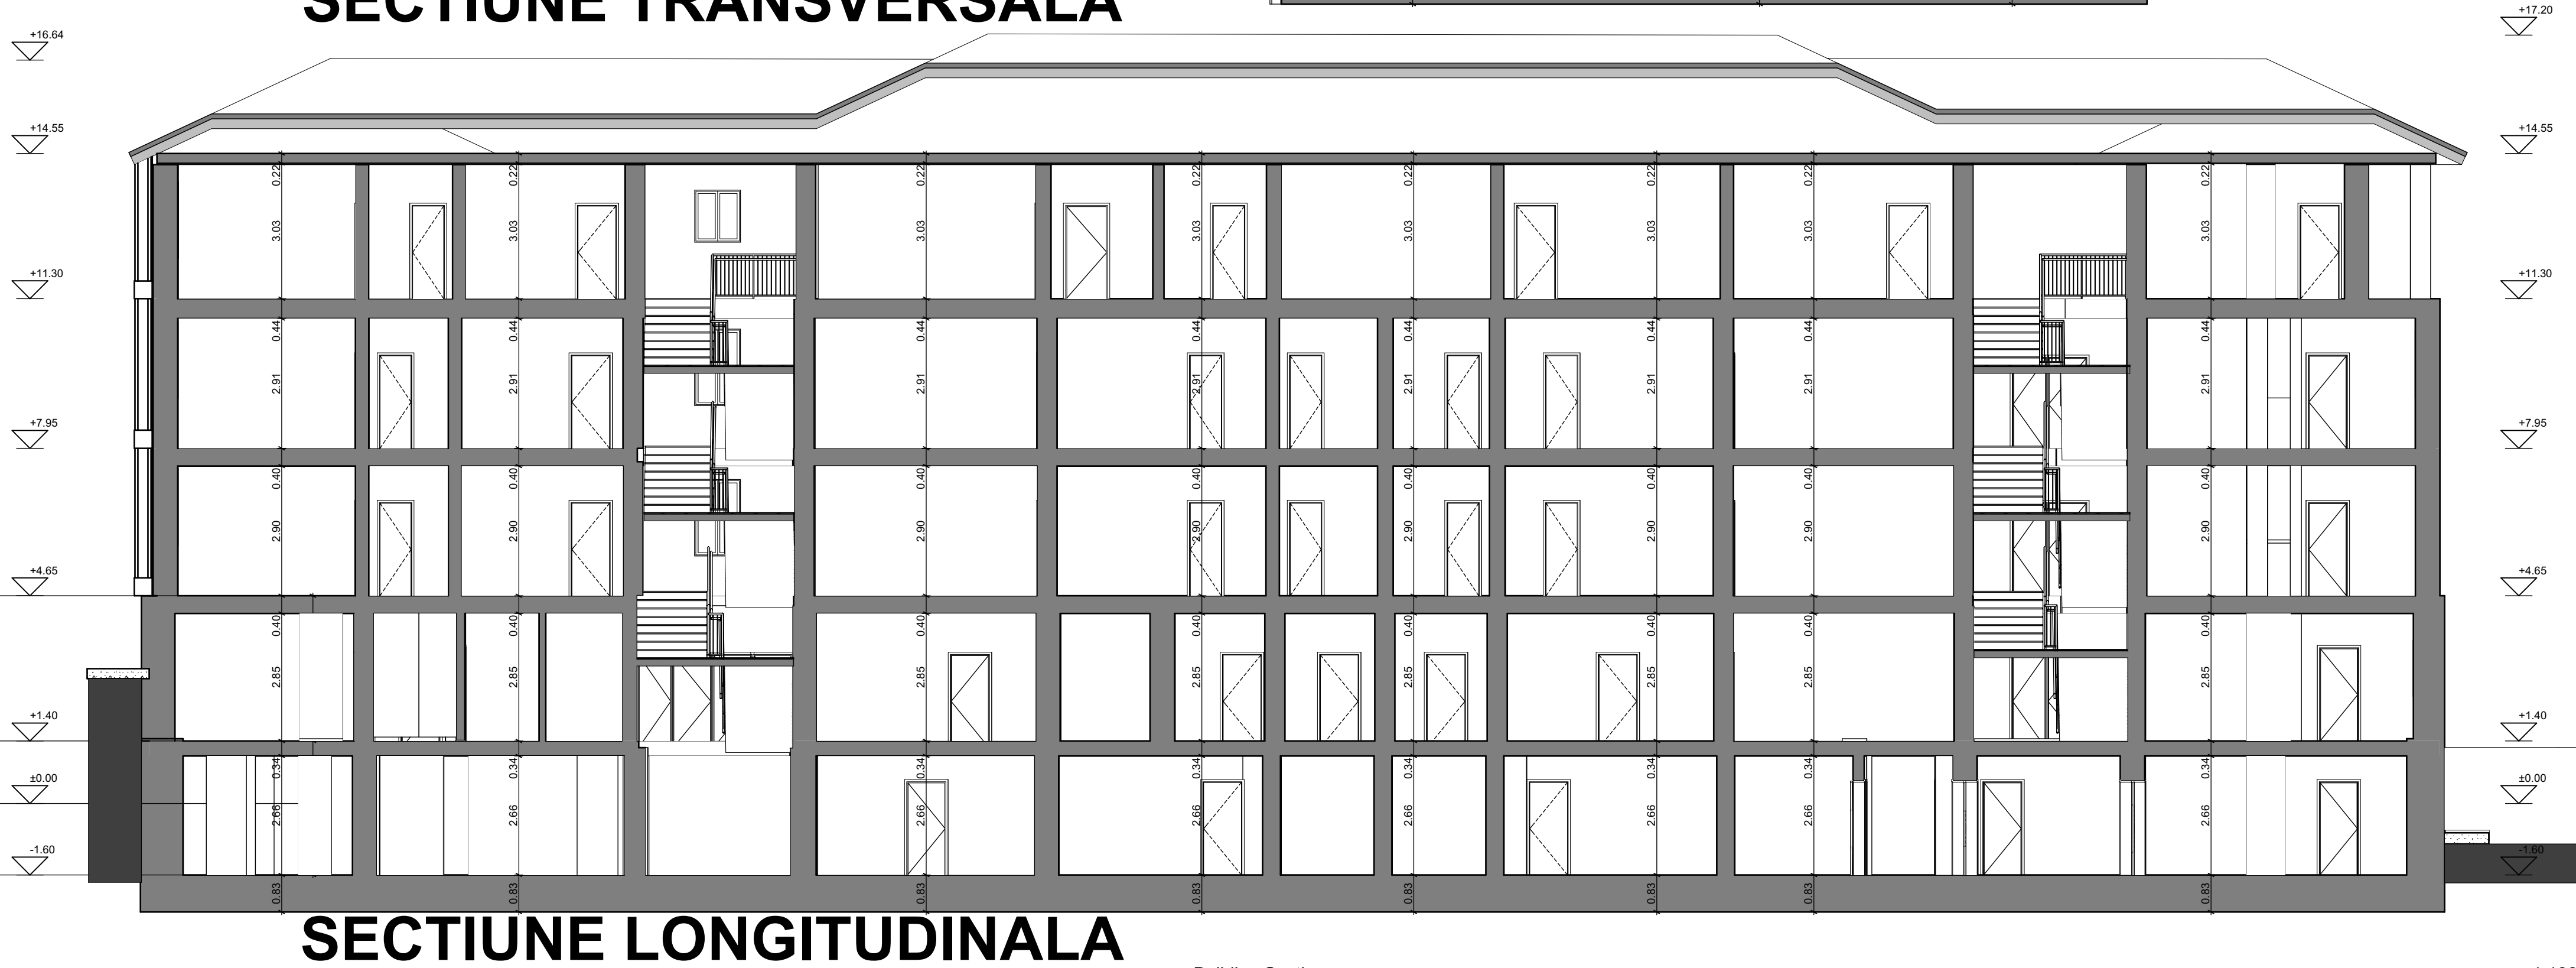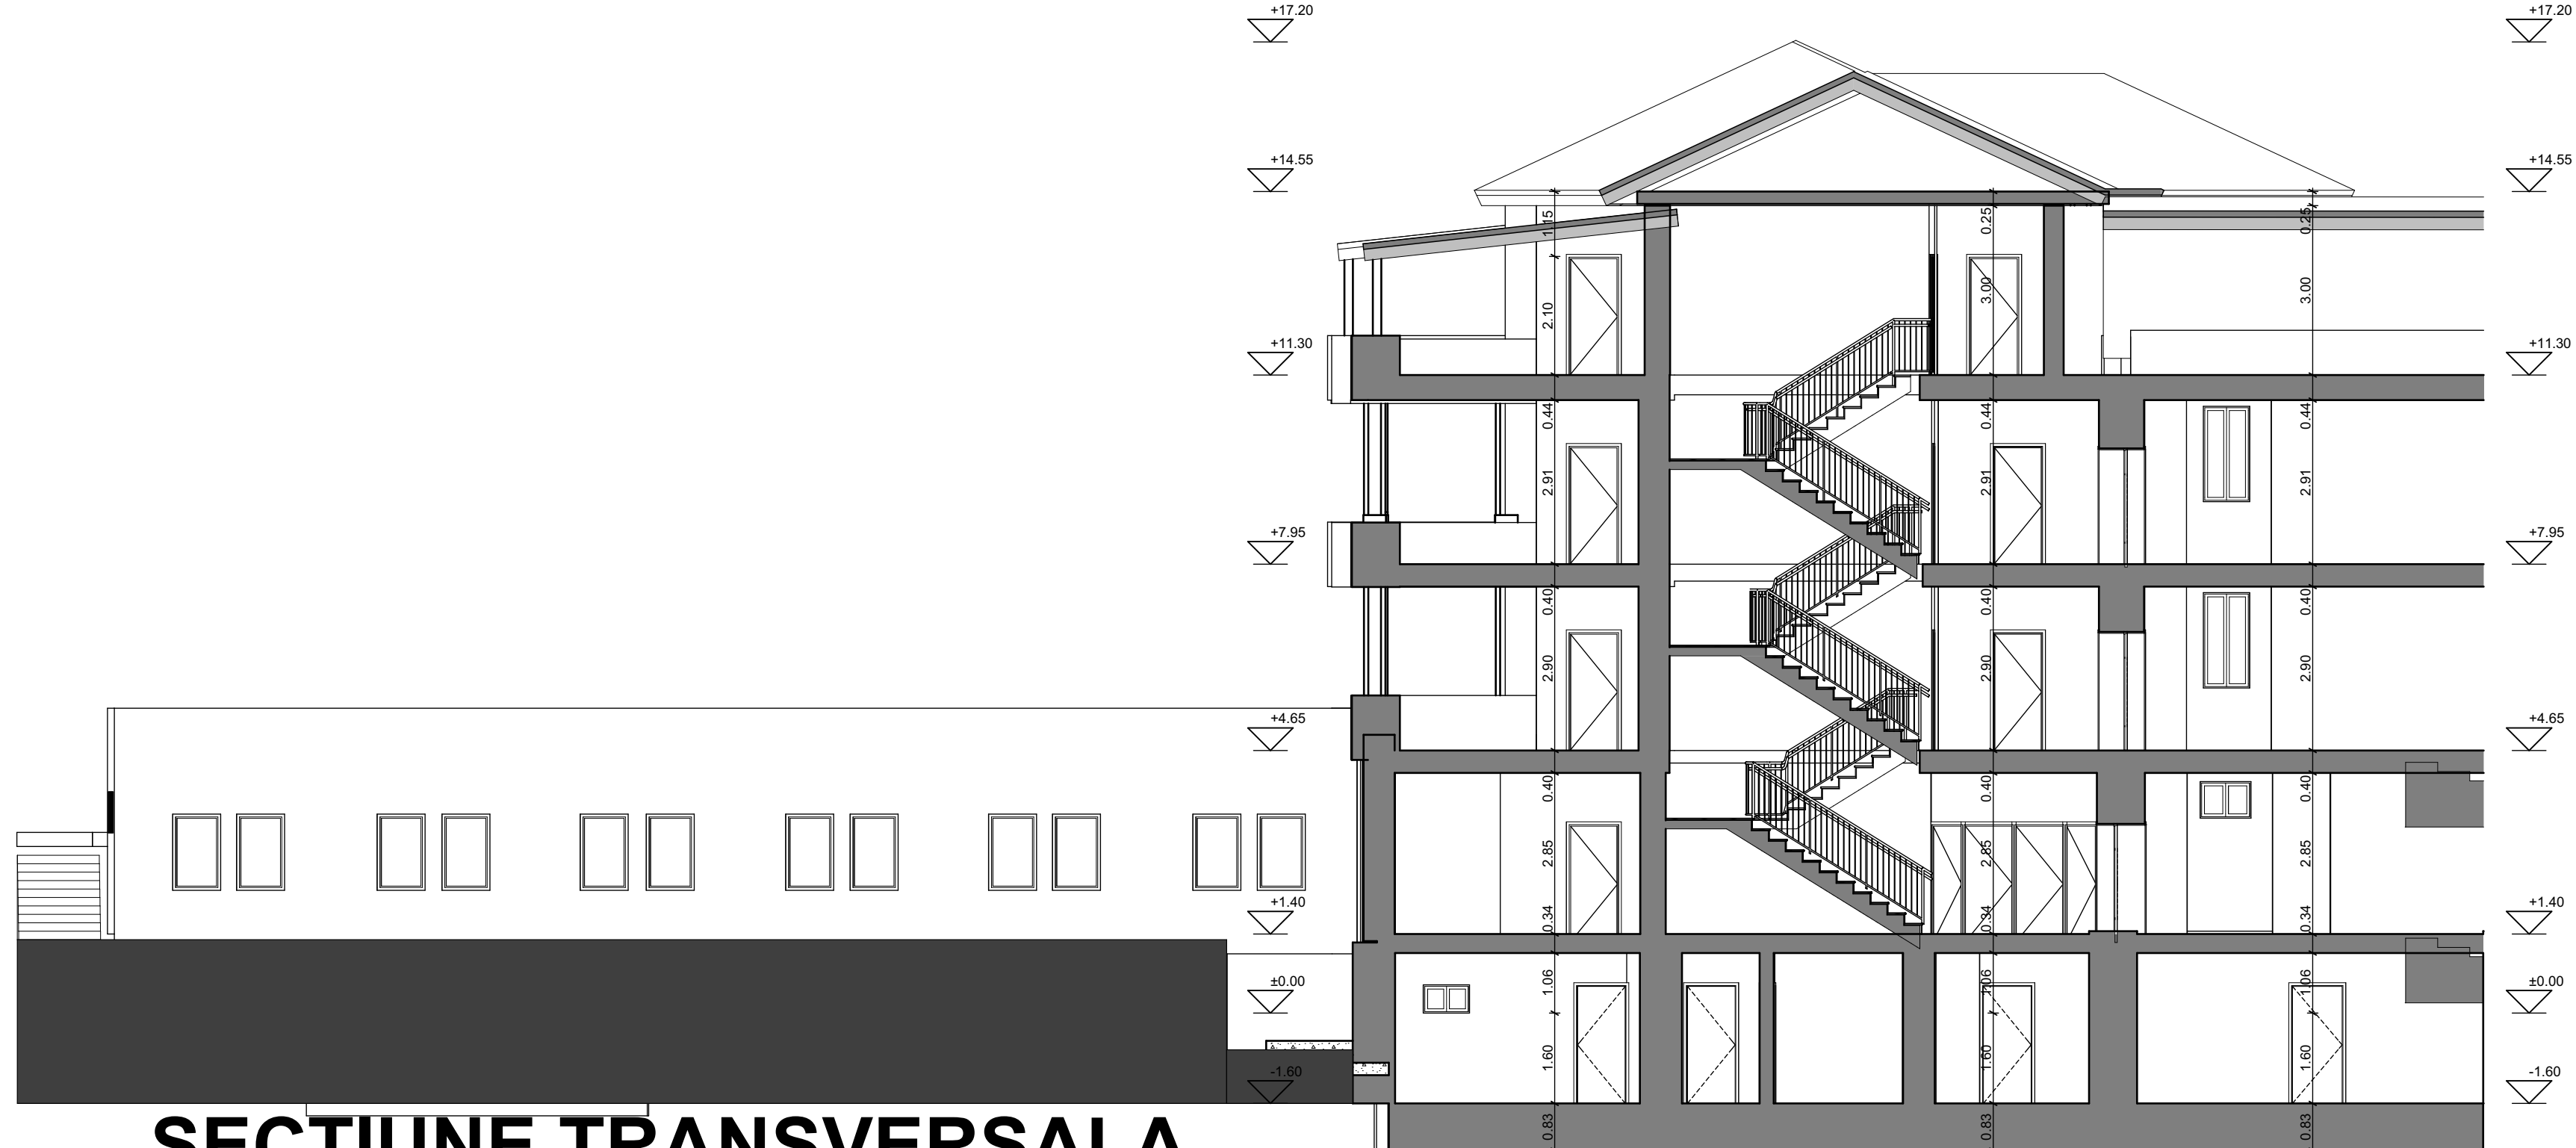


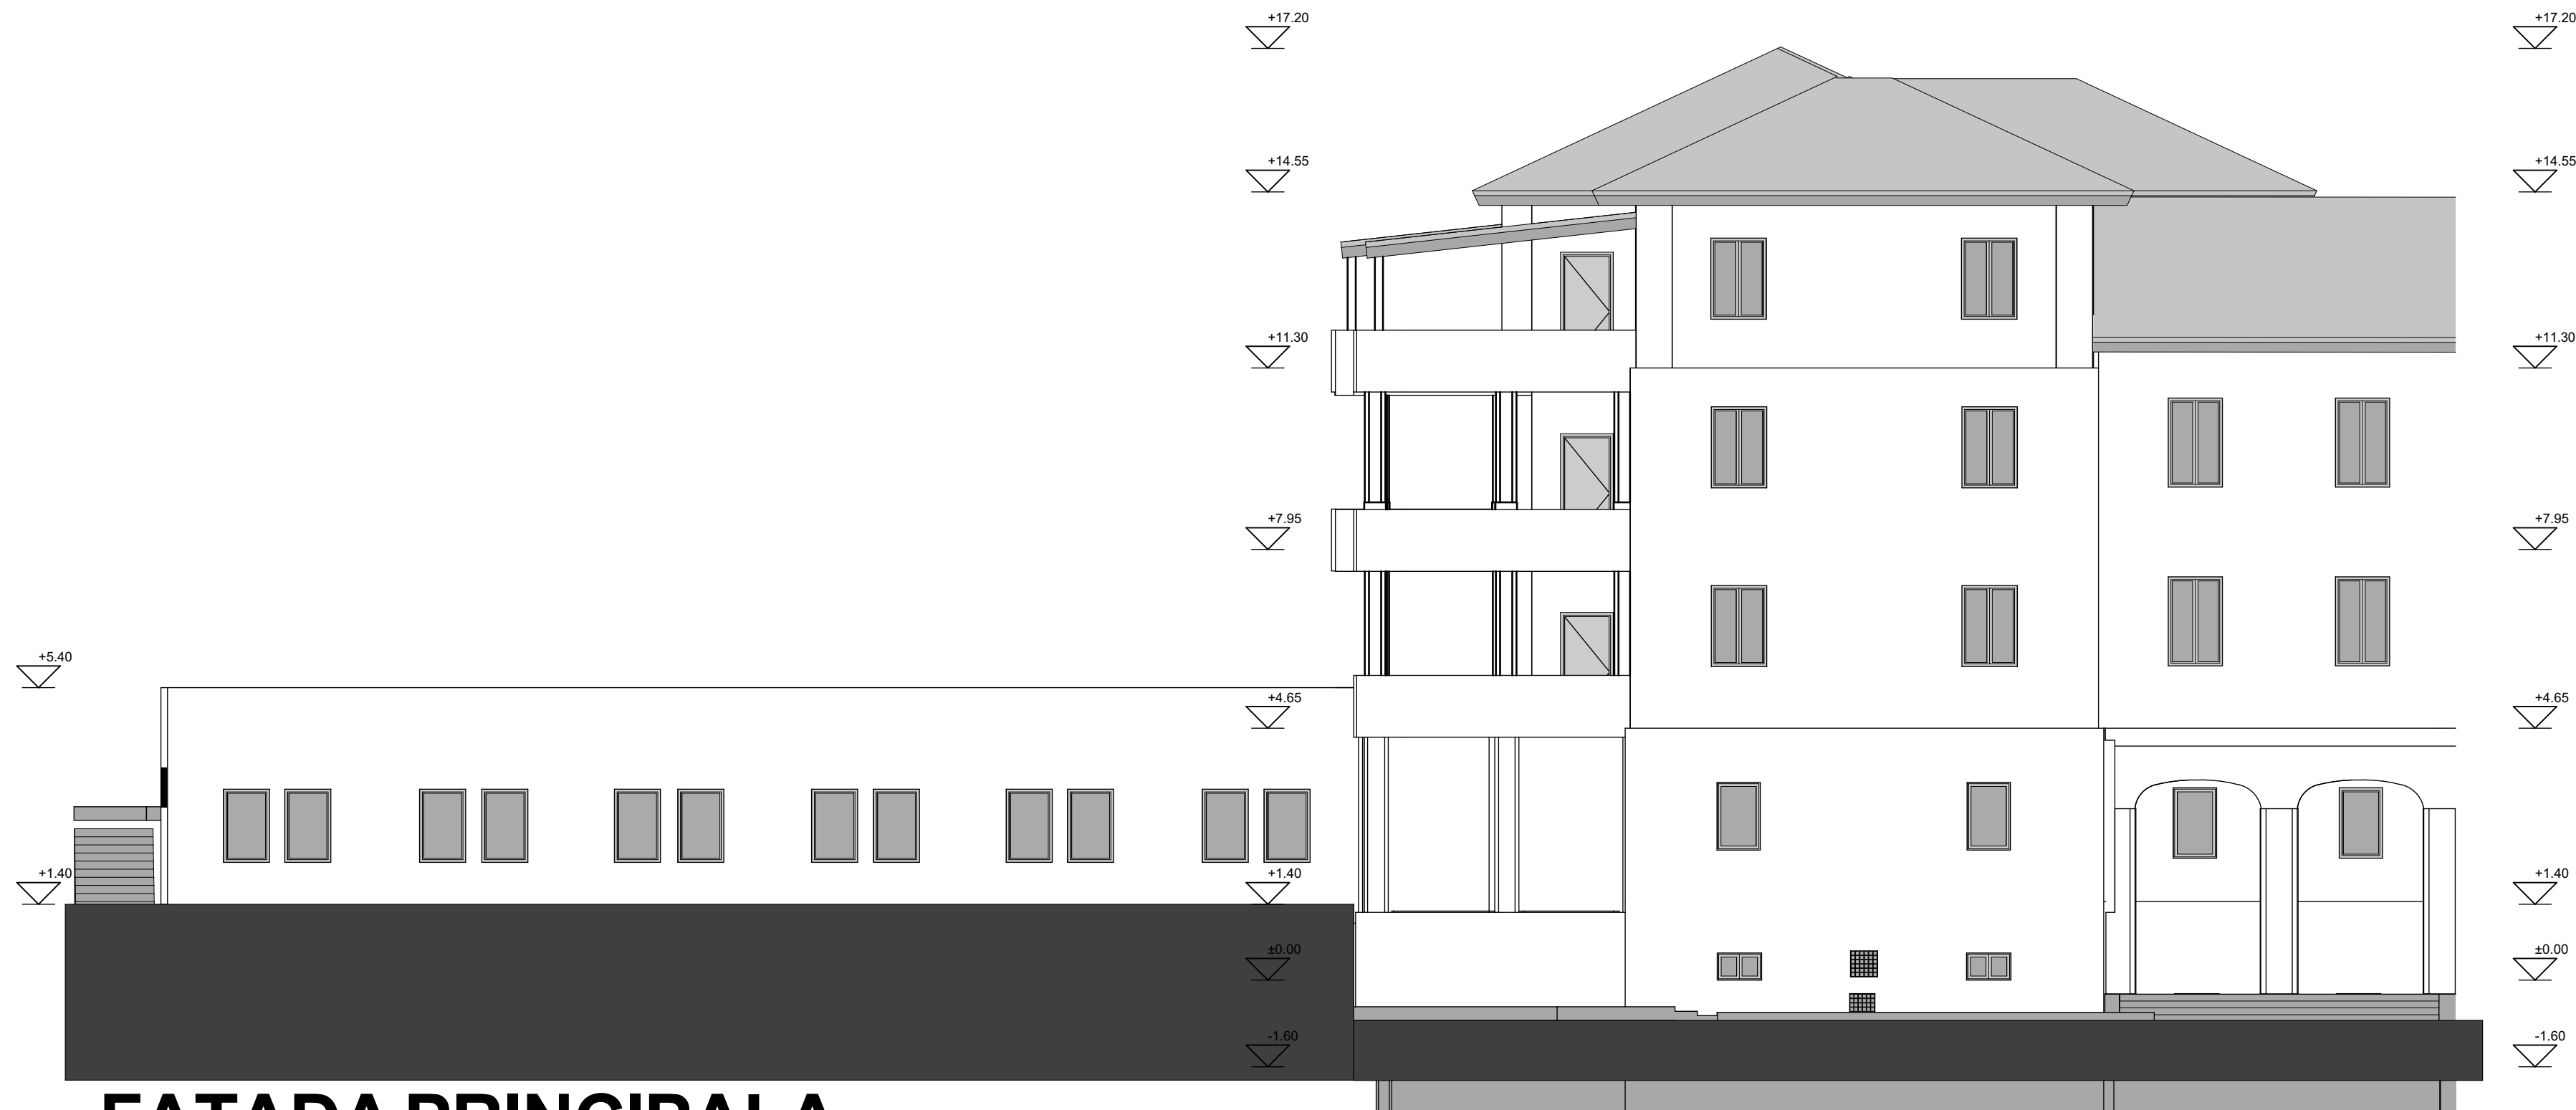


FATADA PRINCIPALA

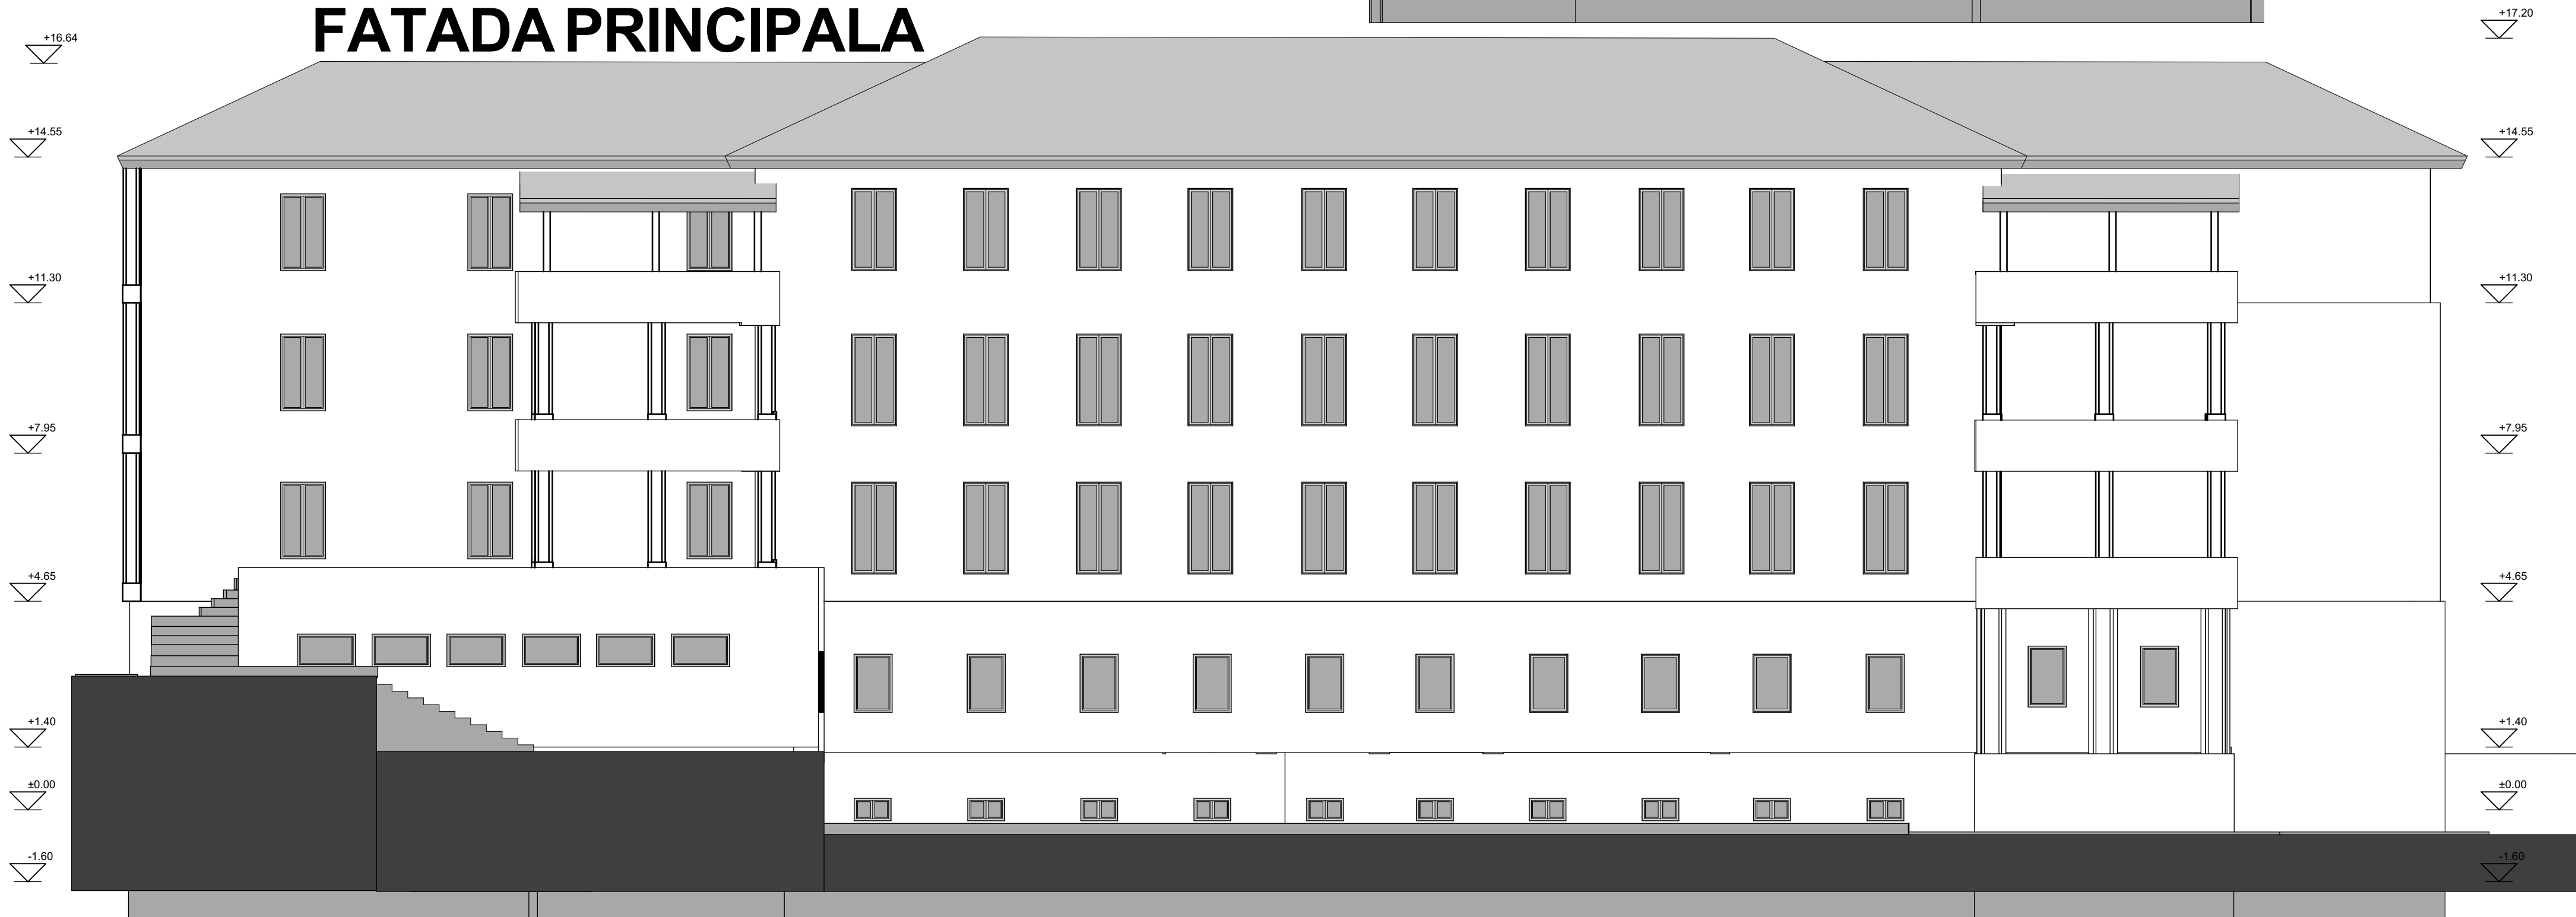

FATADA LATERALA STANGA

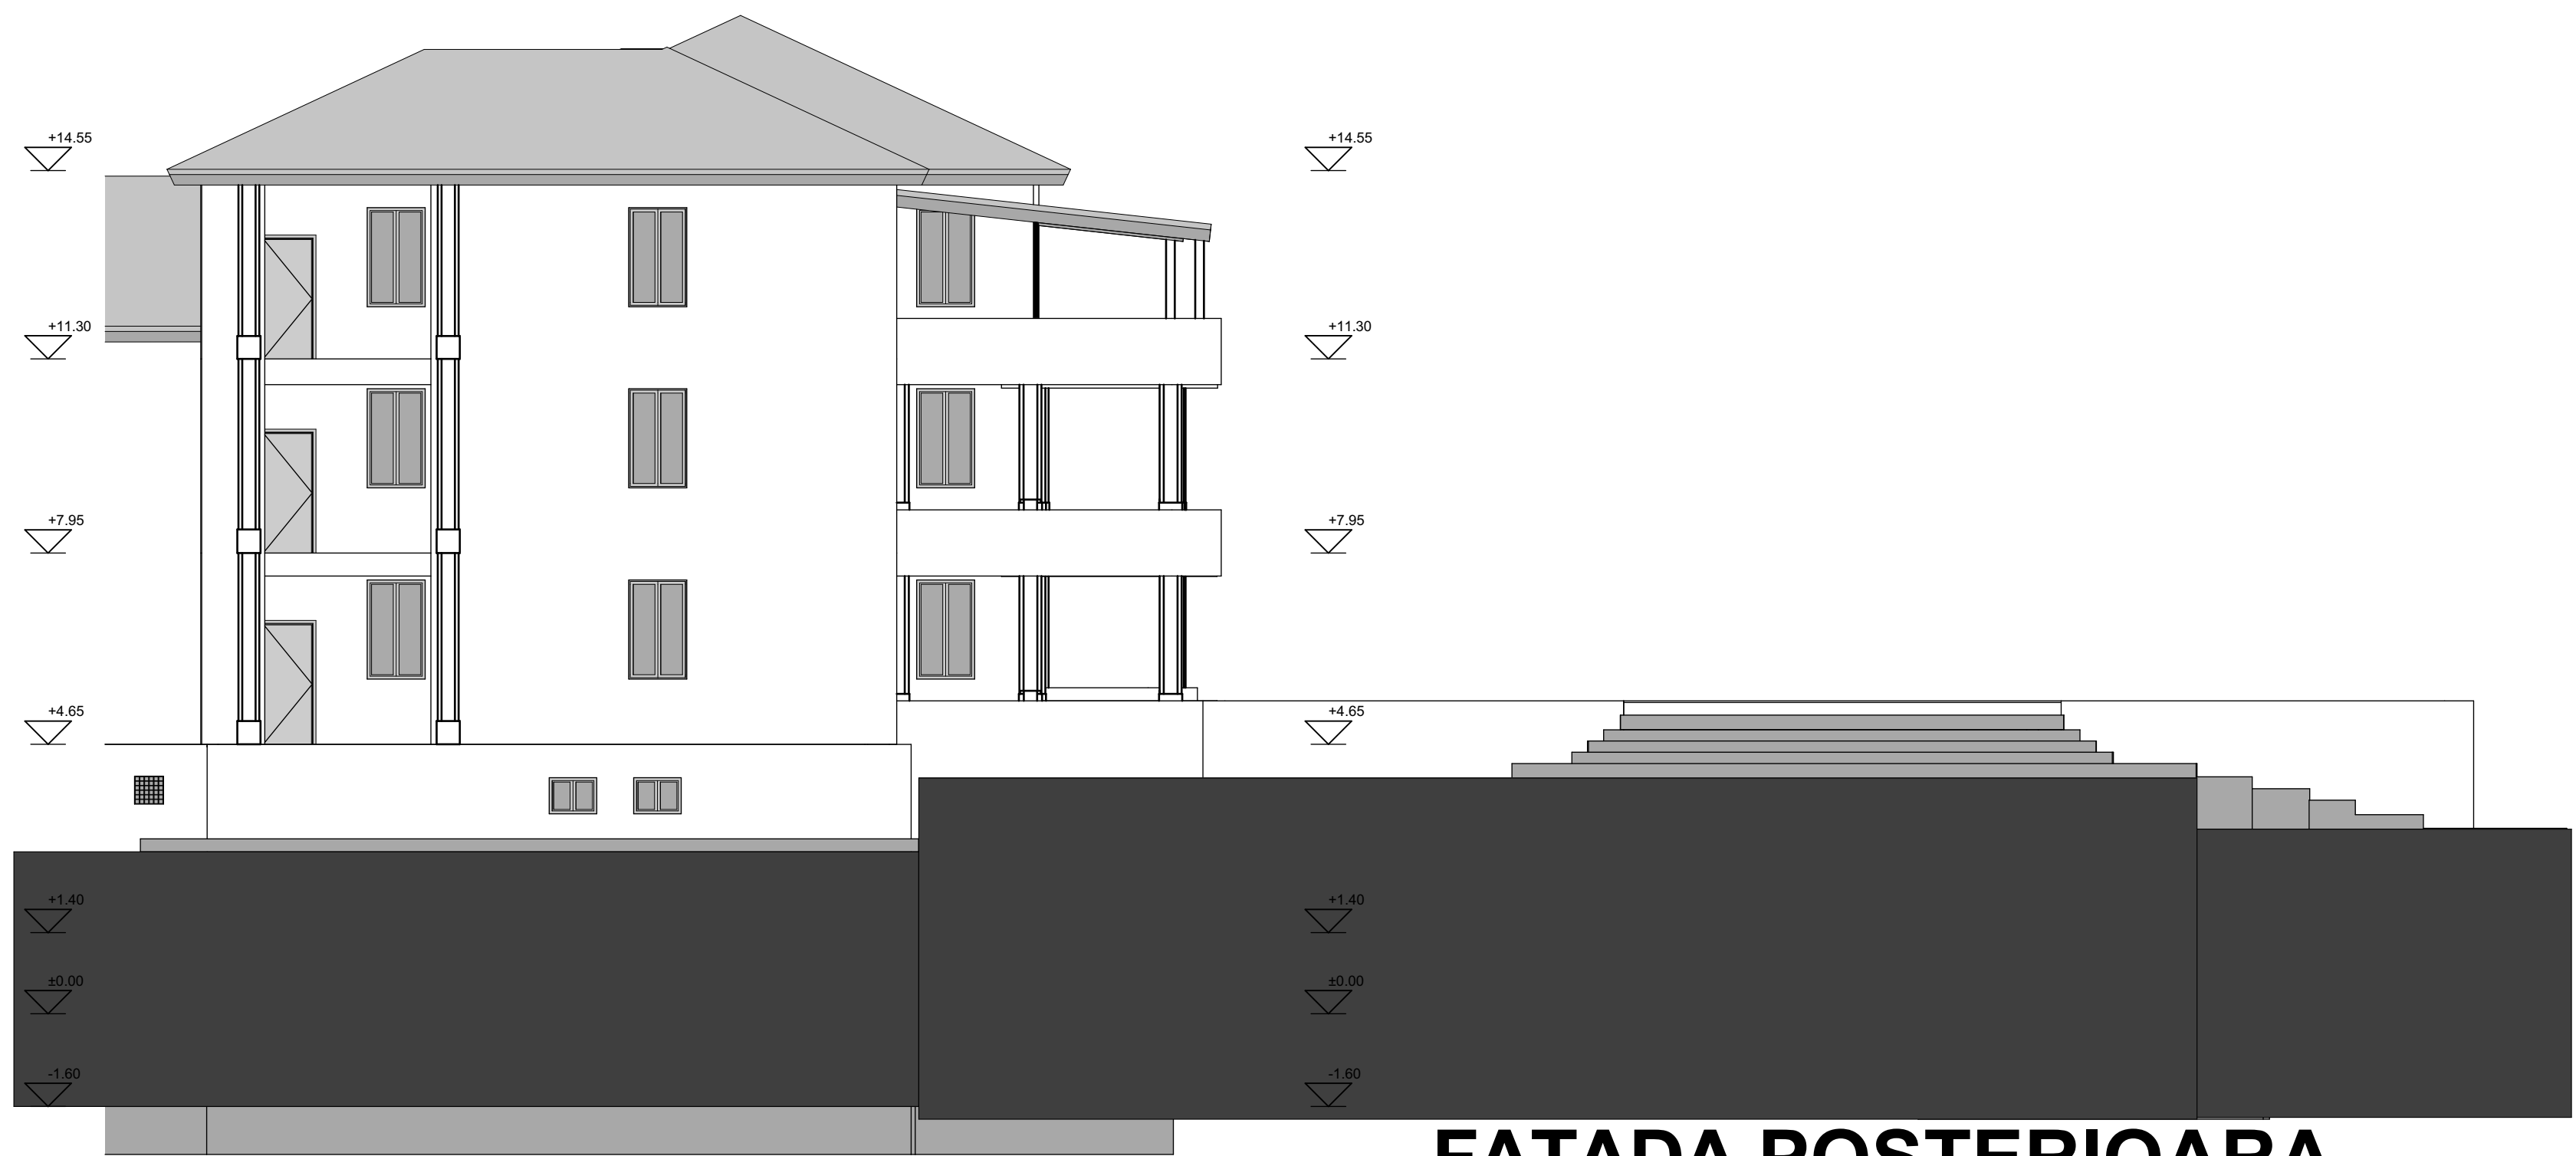

FATADA POSTERIOARA

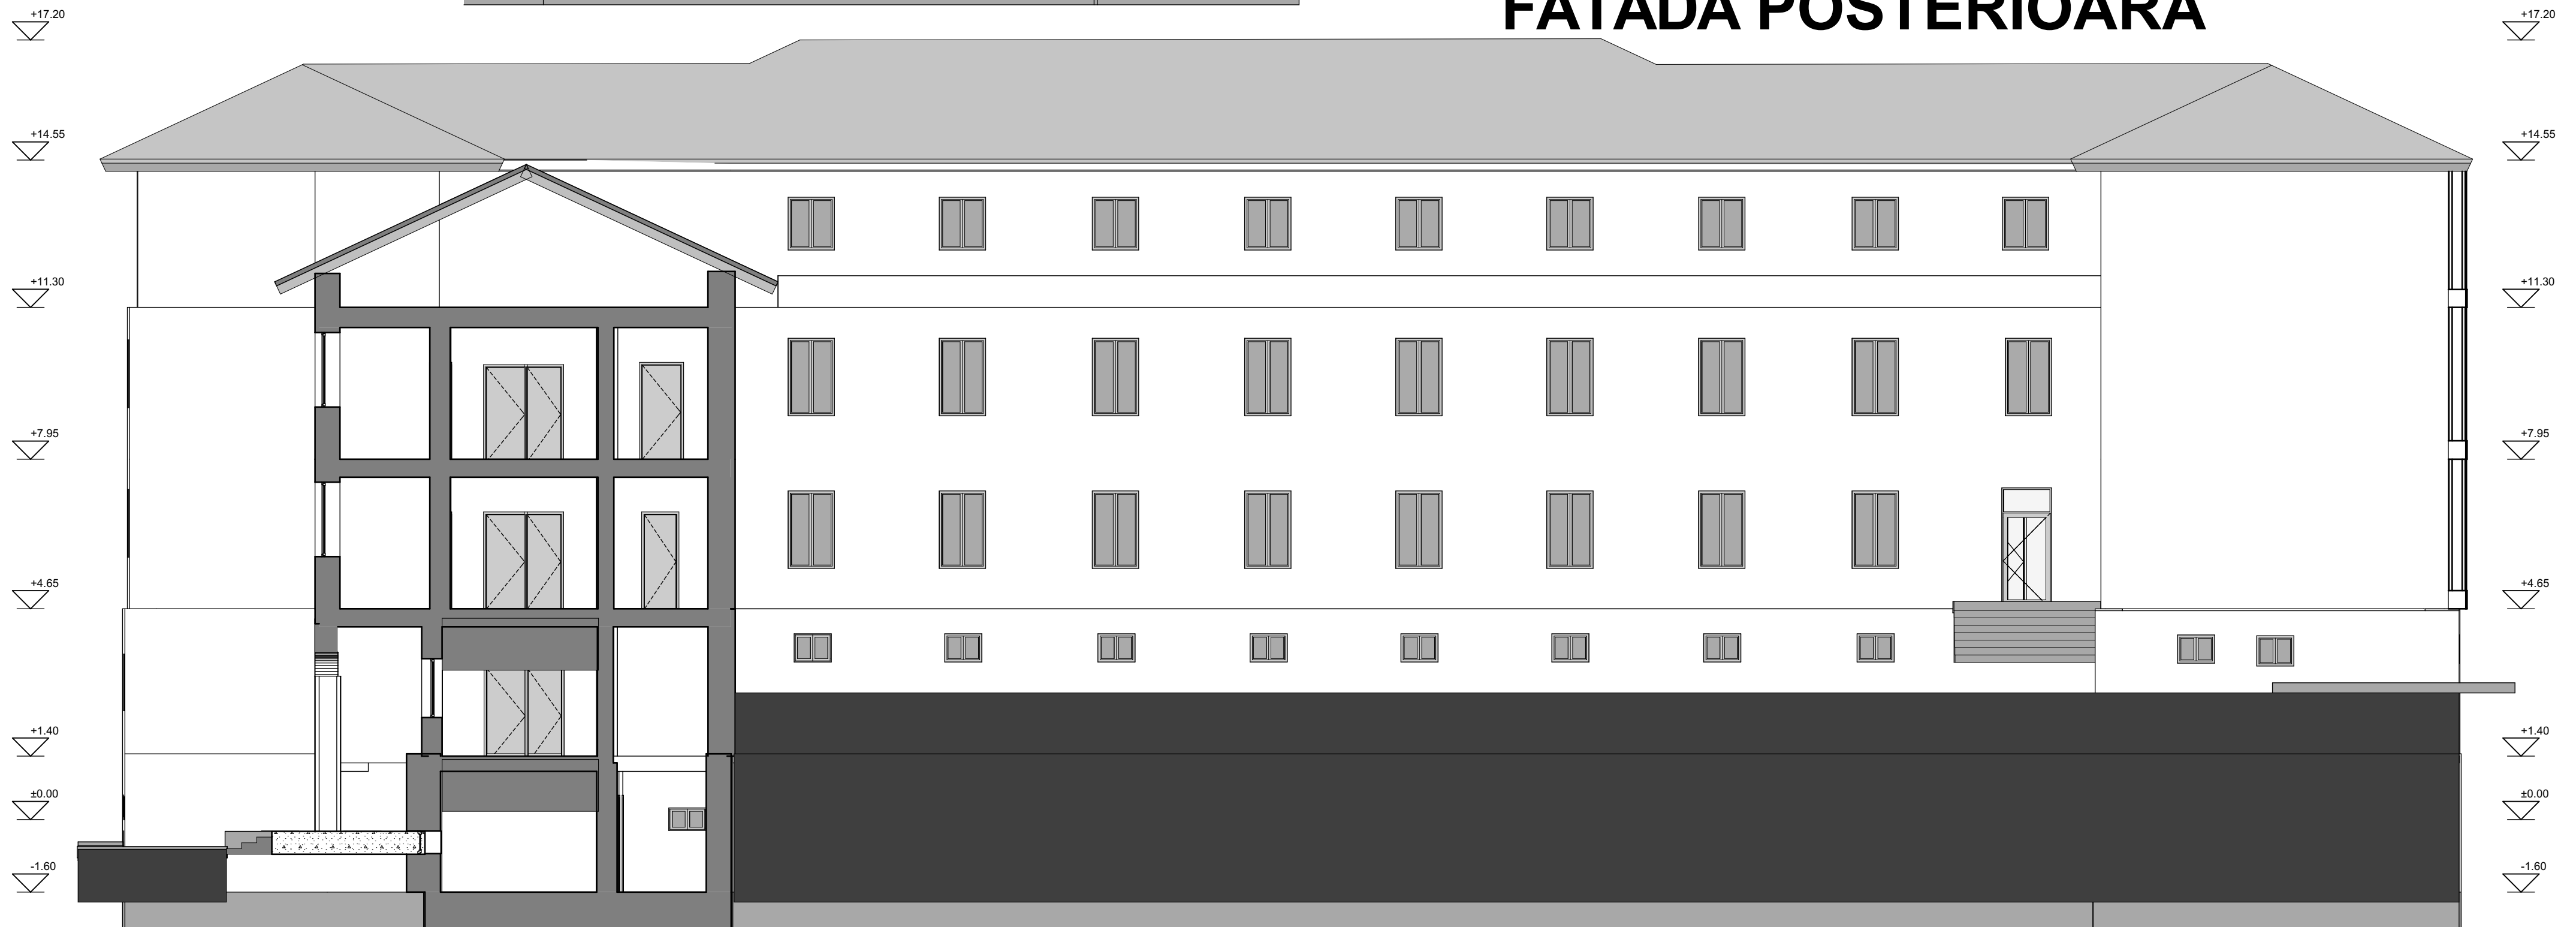

FATADA LATERALA DREAPTA